PUTTING DOWN ROOTS

A campaign for a new home for Wildlife Rescue League

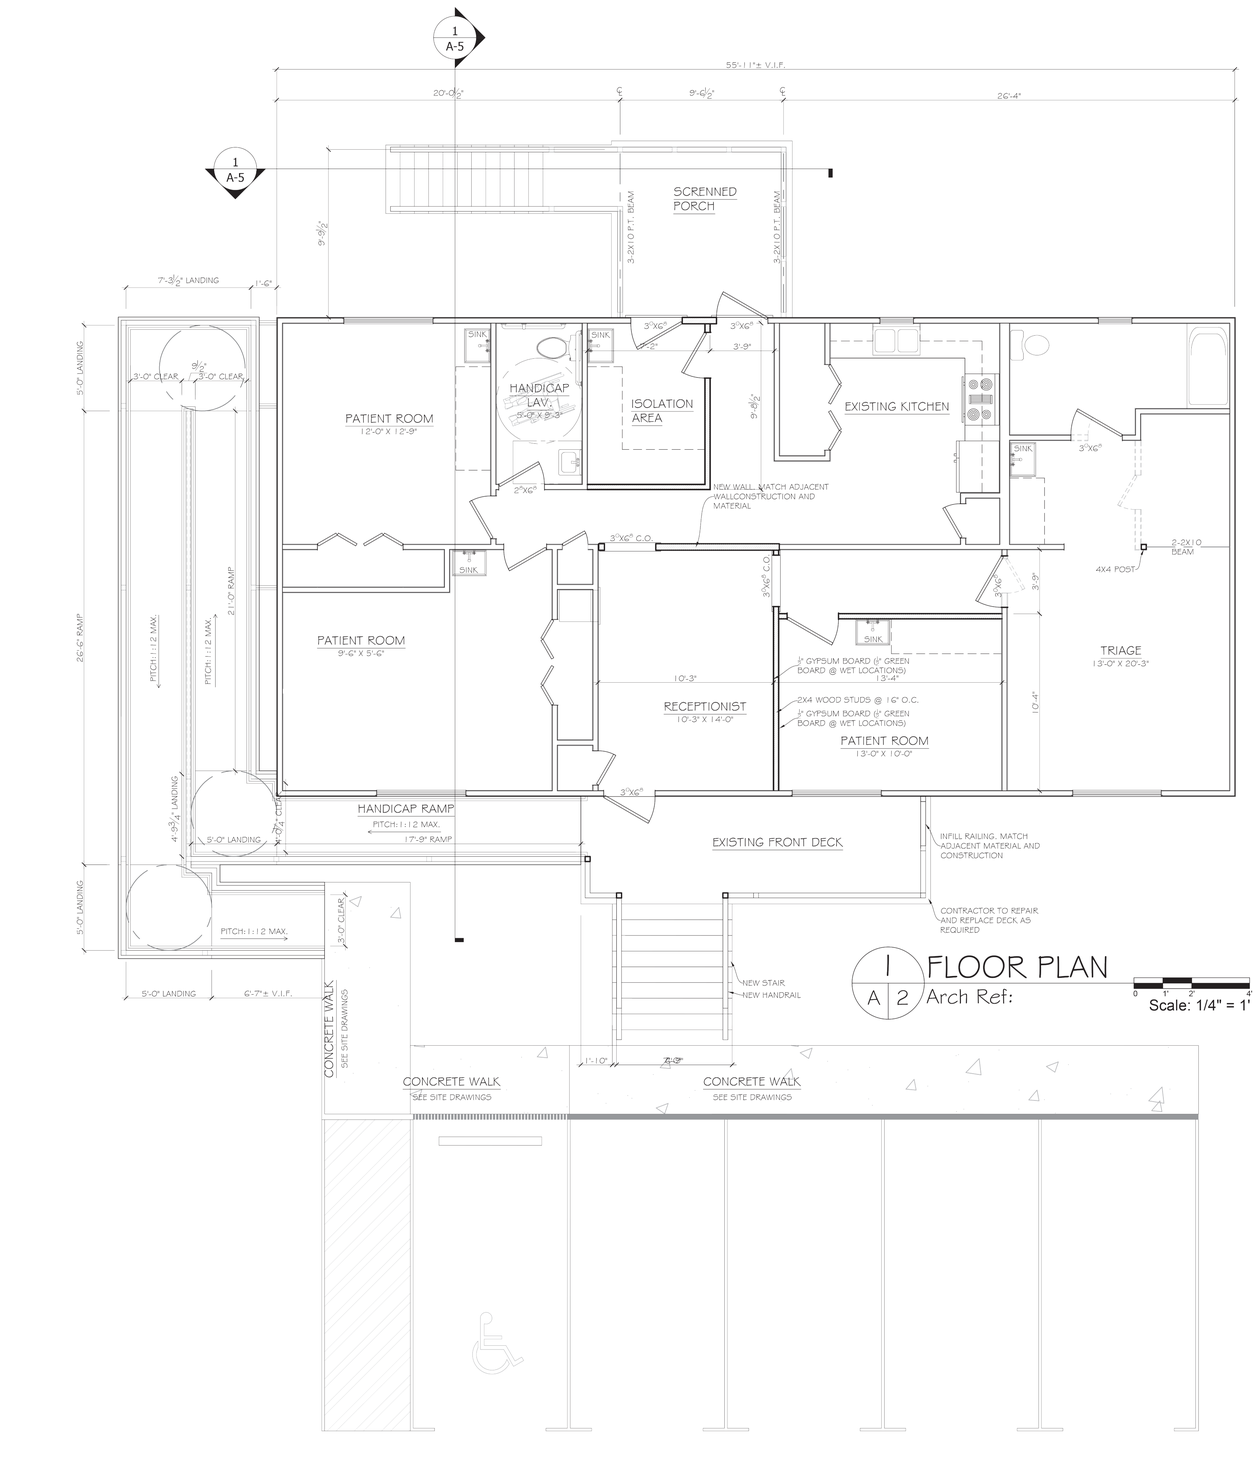

1 / A2 FLOOR PLAN
Arch Ref:
Scale: 1/4" = 1'