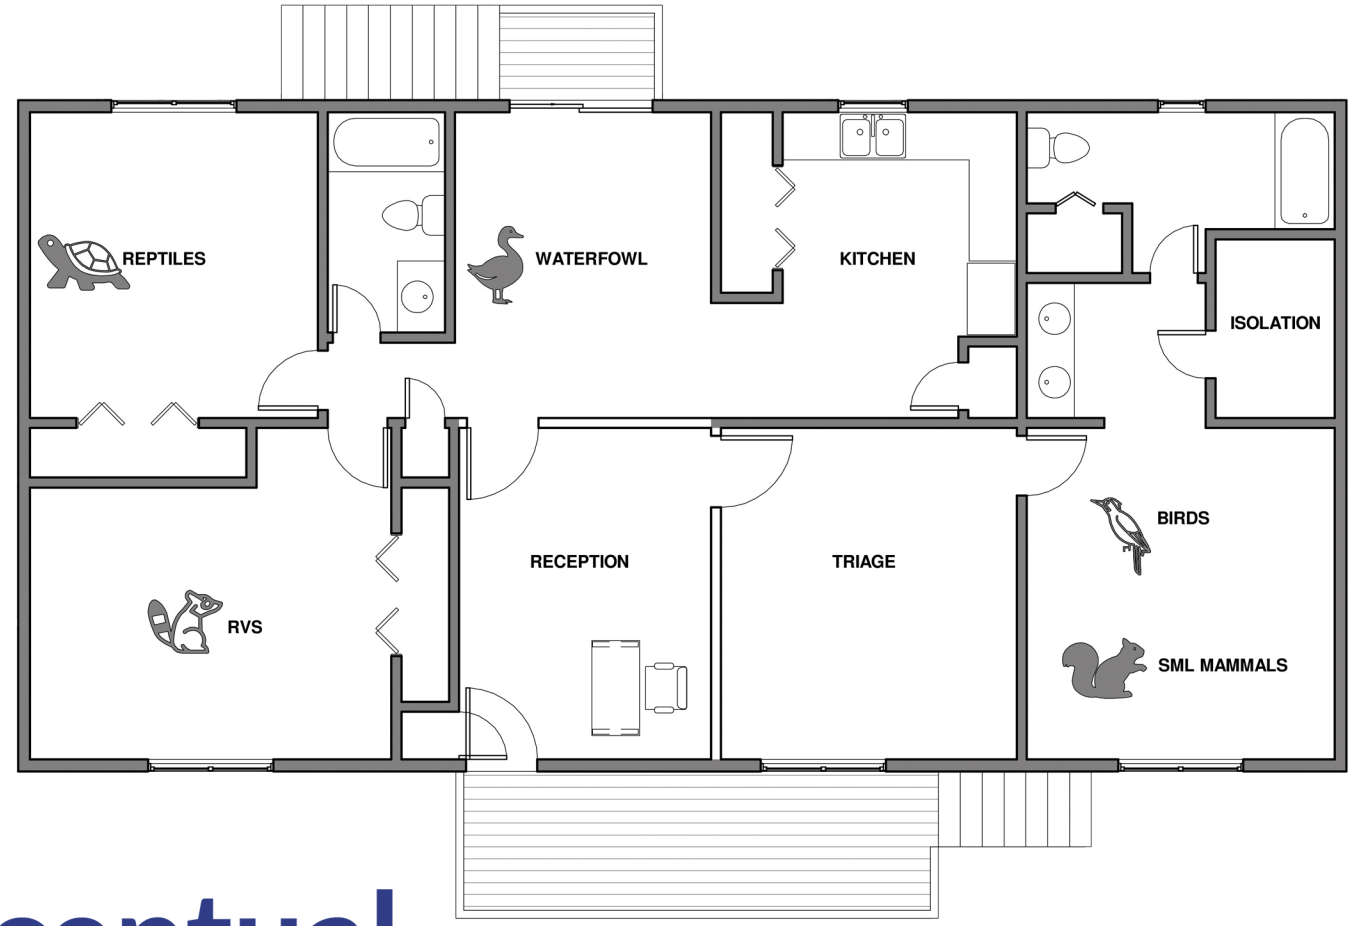

Conceptual

EXISTING
NEW CONSTRUCTION

11436 Edgehill Academy Road

Wildlife Rescue League

NOT FOR CONSTRUCTION

Level 1 Floor Plan

0 | 4' - 0" | 8' - 0" | 16' - 0"

Project number	240610.0	Scale 1/8" = 1'-0"
Date	07/11/2024	A101
Drawn by	ASG	
Checked by	ASG	